Remaining Lot: 14,932 SF

Existing Bldg Approx: 4718 SF (31% lot occupancy)

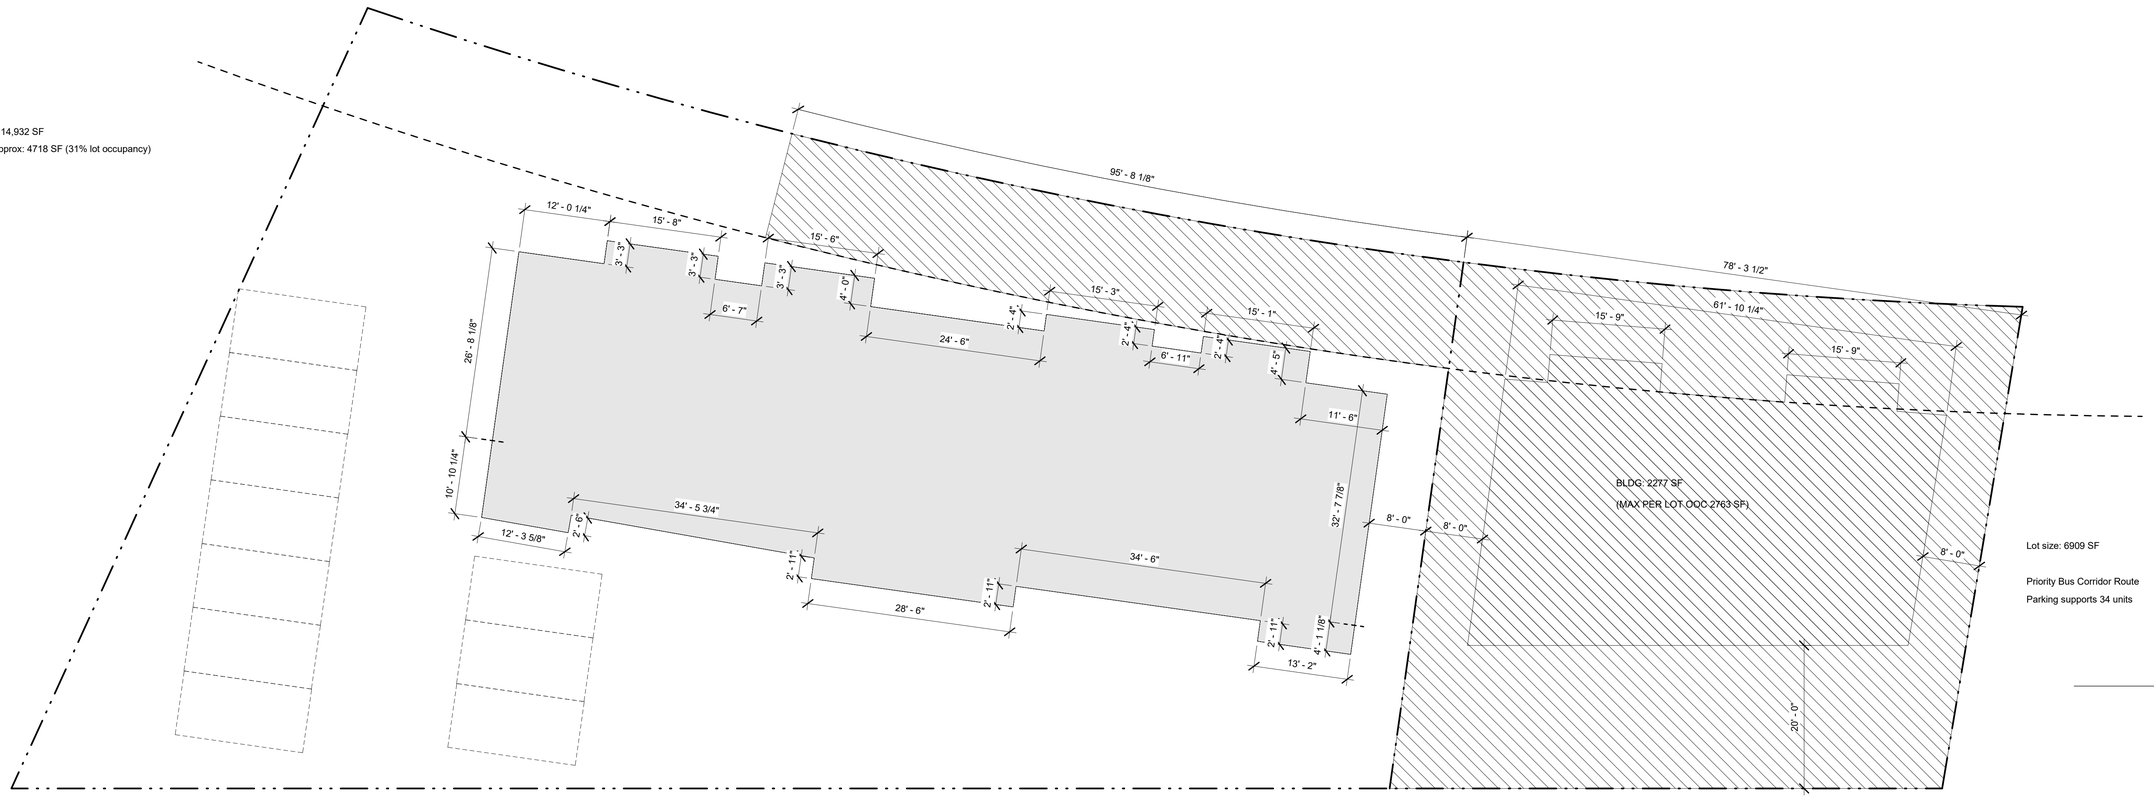

Lot size: 6909 SF

Priority Bus Corridor Route

Parking supports 34 units

1 **SITE PLAN**
A302 C101 1" = 10'-0"

PDRM 851 Yuma St SE

R. MICHAEL CROSS DESIGN GROUP

REVISION SCHEDULE

NO.	DESCRIPTION	DATE

DRAW : DRW
CHECK : CHK

08 MAR 2023

SITE PLAN

C101

FULL-SIZE HALF-SIZE
1" = 10'-0"

3/8/2023 9:57:57 AM